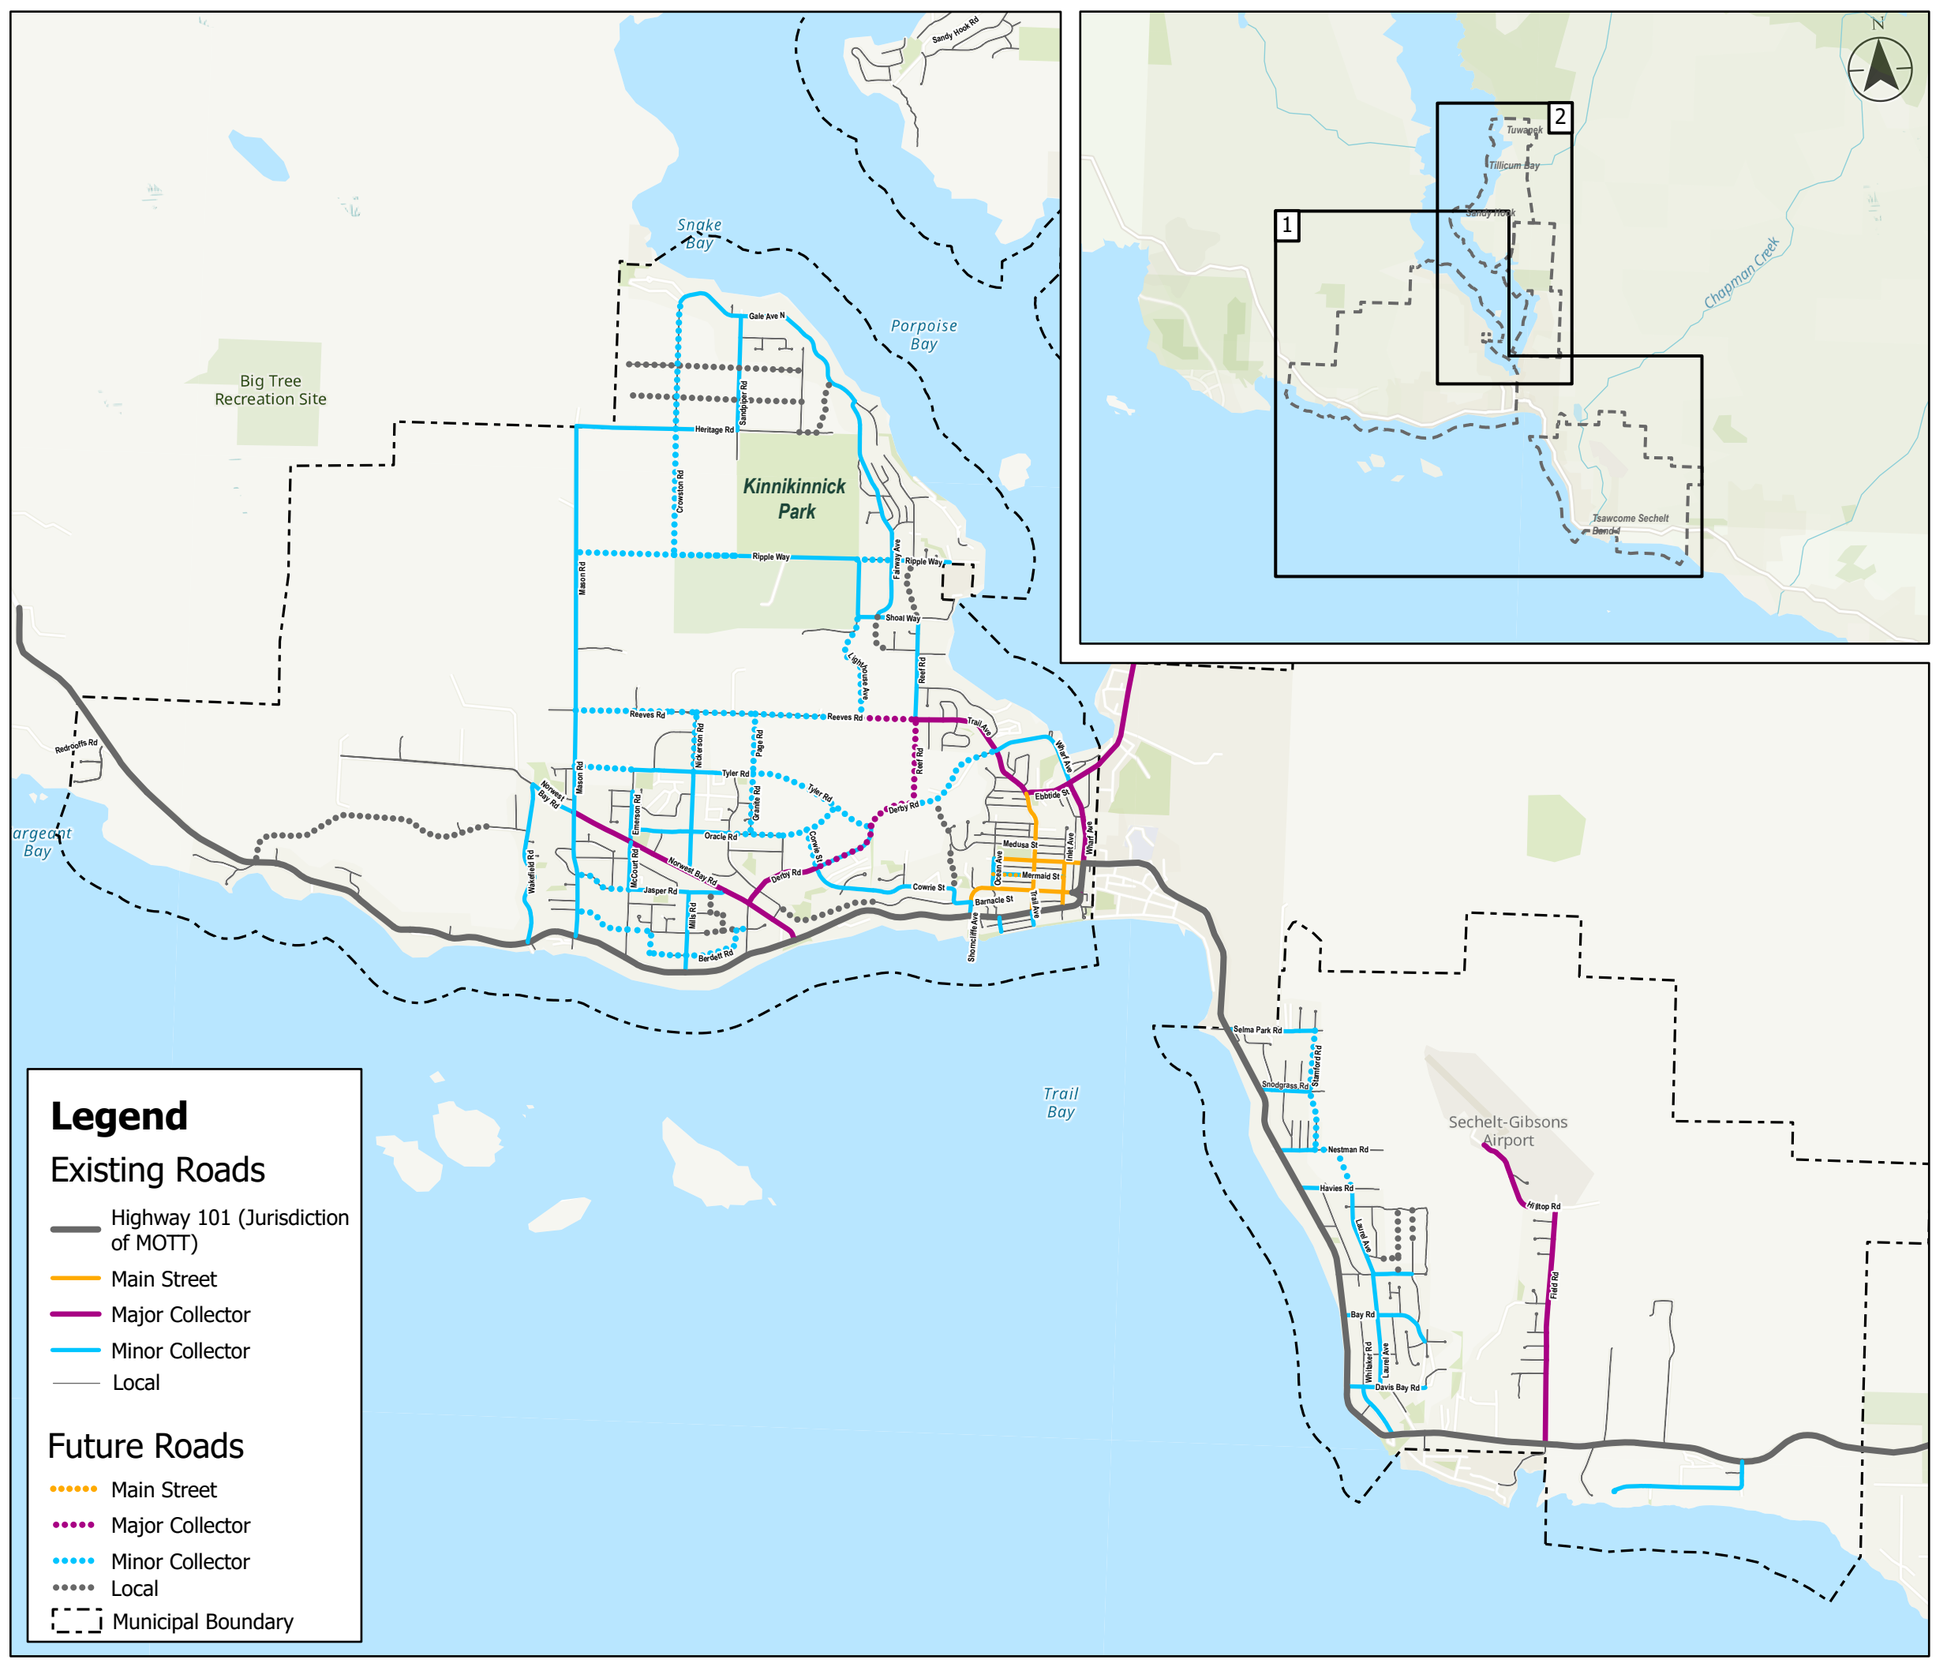


Sechelt Transportation Master Plan

Scale

0 0.55 1.1 Kilometers

SECHELT

PHASE 2 REPORT: FUTURE PLAN
Sechelt, BC

Title

Existing and Future Road Network

Project No.

115821094

Figure No.

3.1