

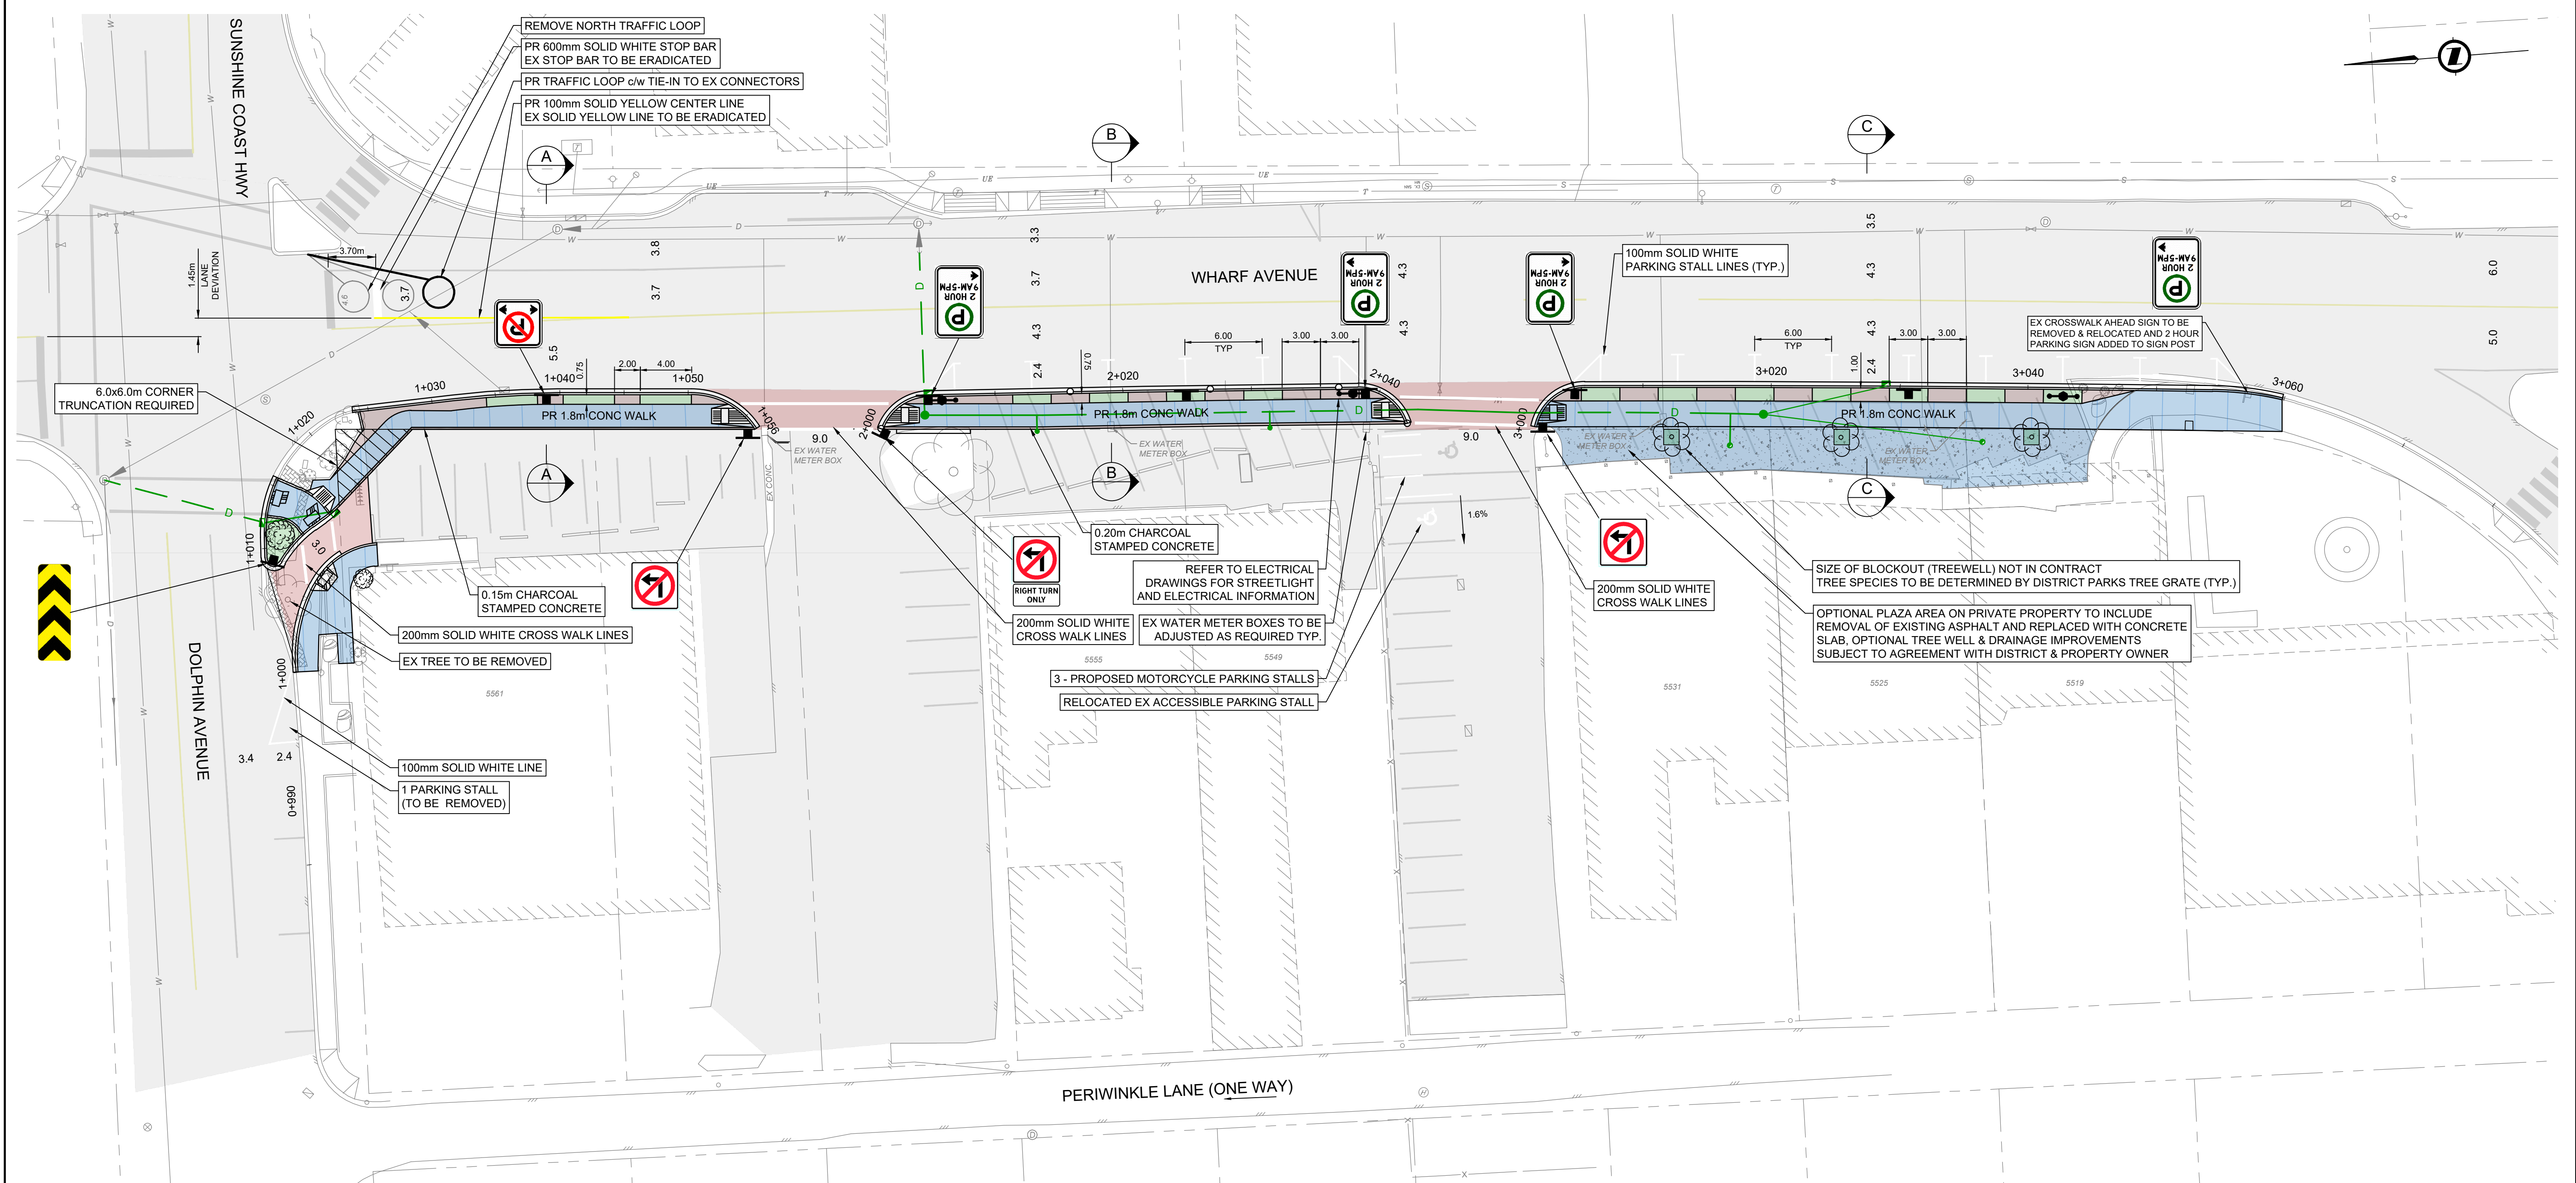



File: C:\Projects\3200\32100\32196_DWG_Wharf_Avenue_Sidewalk_Improvements_CADD\00_Drafting\32196_OVERALL_PLAN.dwg

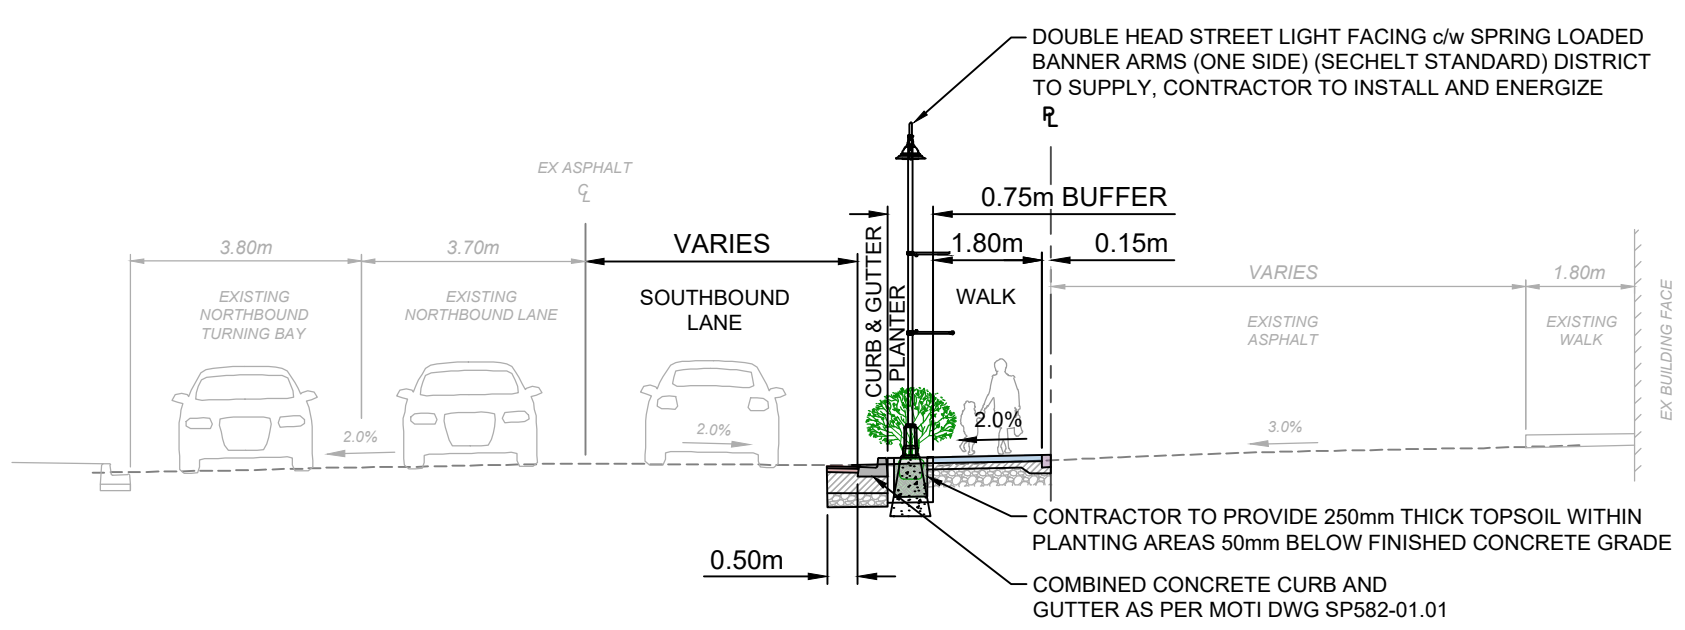



WHARF AVENUE
STA: 1+040.000

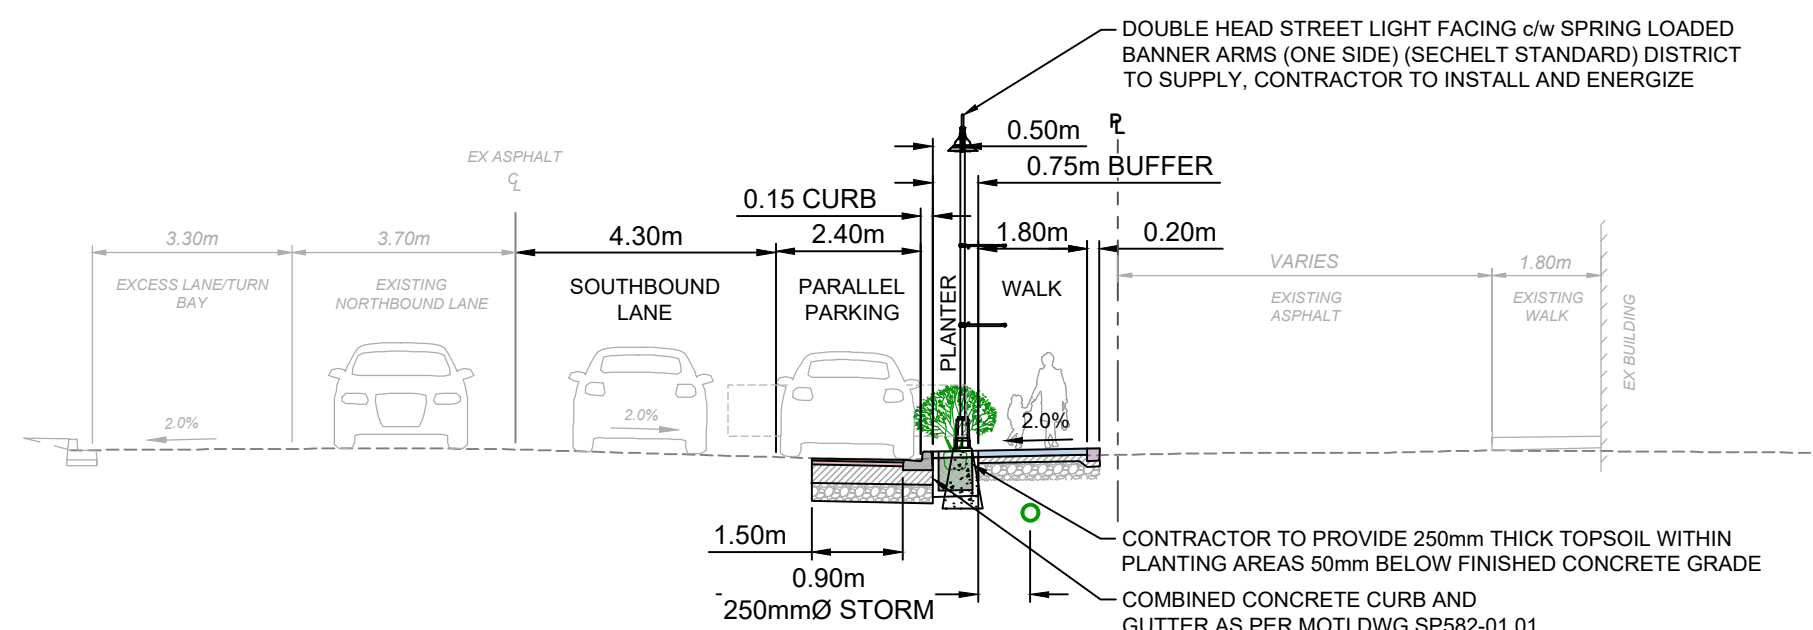

WHARF AVENUE
STA: 2+020.000

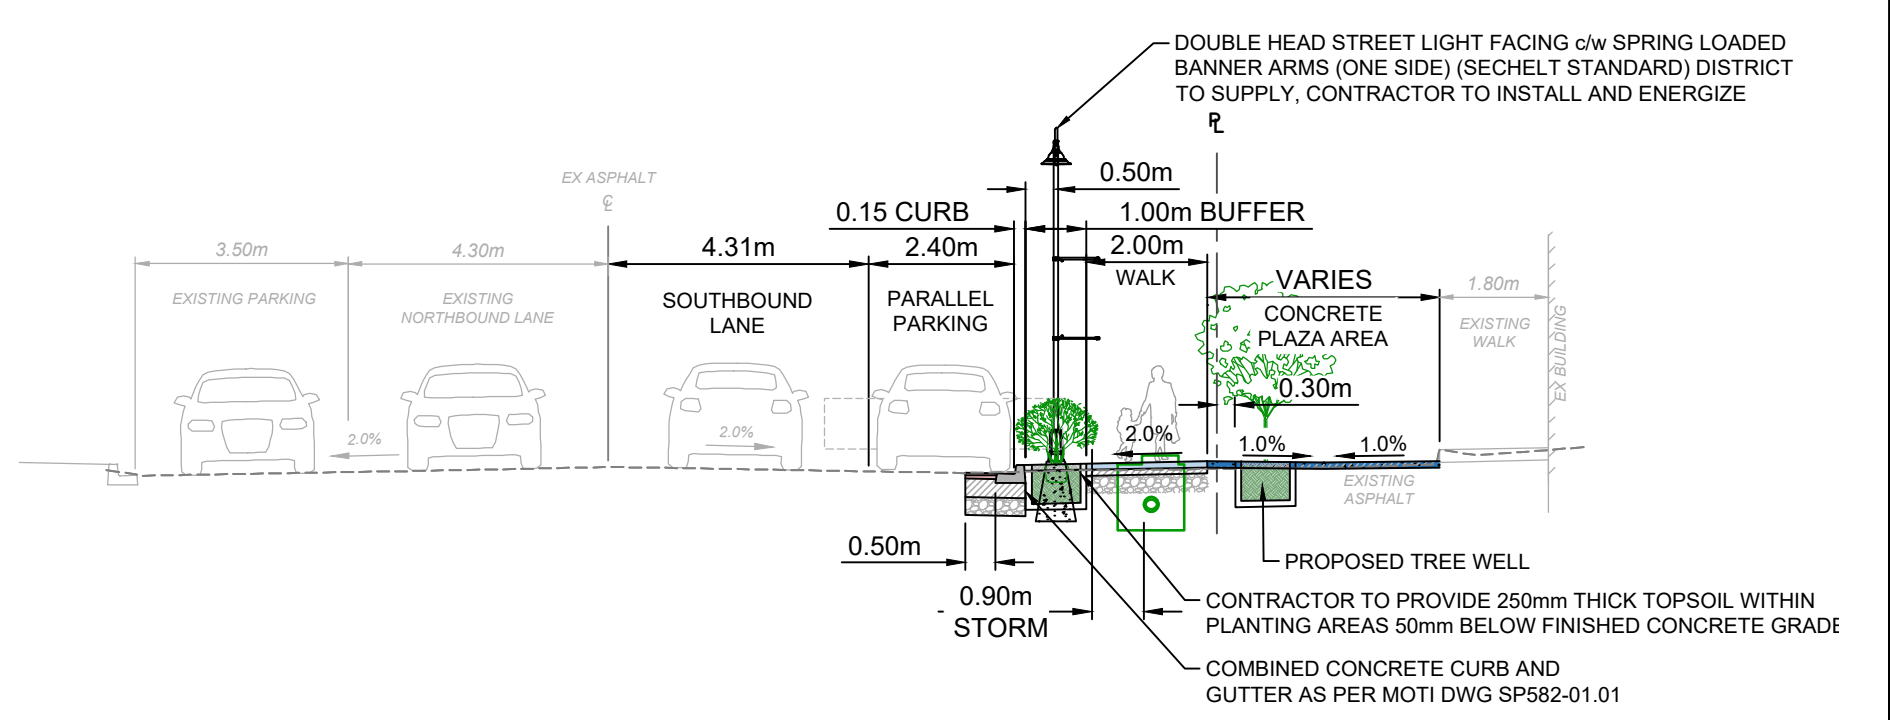

WHARF AVENUE
STA: 3+030.000

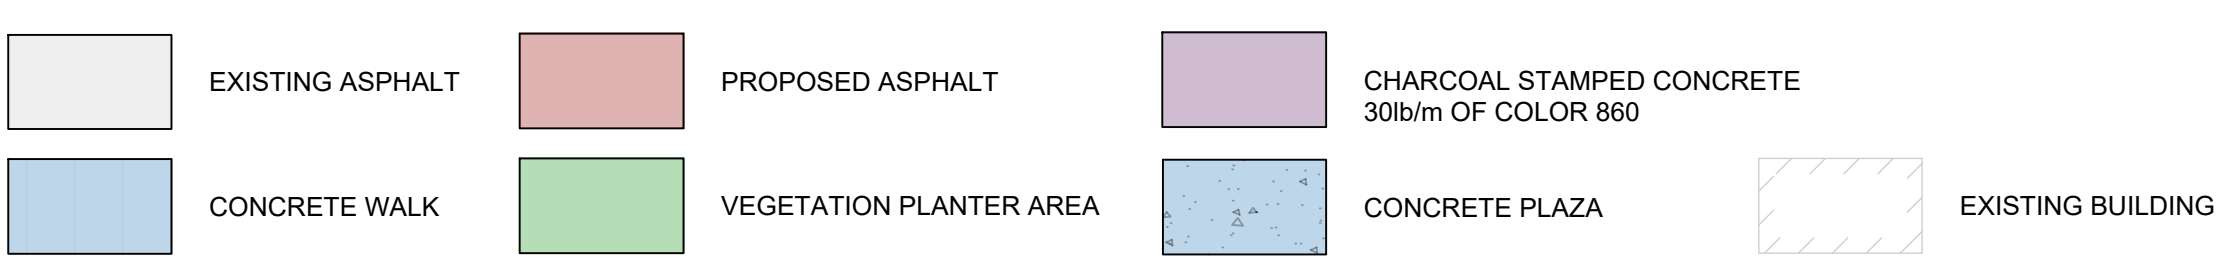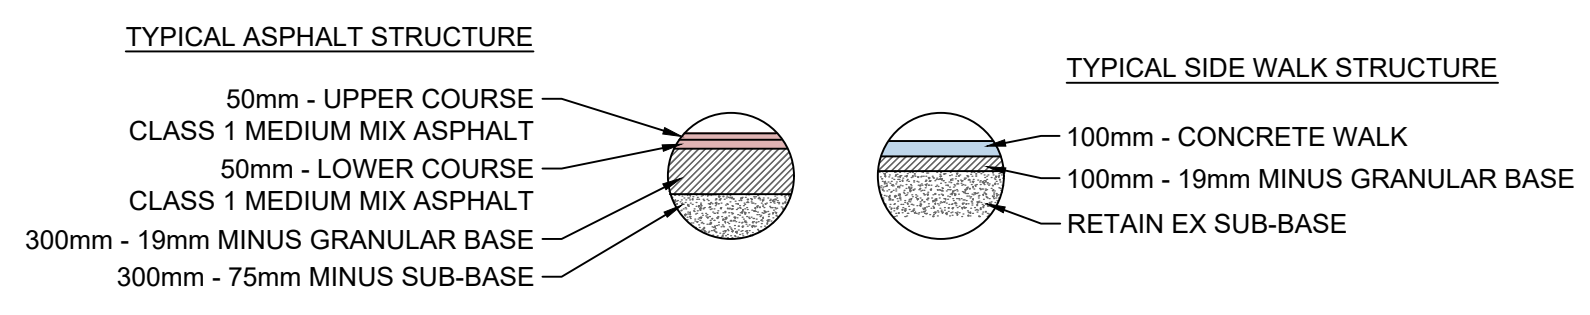

REV NO	REVISIONS	DATE	DRAWN	APPRD
3	DISTRICT COMMENTS	2021/03/26	CF	RAS
4	DISTRICT COMMENTS	2021/05/13	CF	RAS
5	MOTI COMMENTS	2021/07/21	CF	RAS
6	ISSUED FOR TENDER	2021/09/29	TK	RAS
7	ISSUED FOR CONSTRUCTION	2022/02/16	CF	RAS



ROAD WORKS

WHARF AVE SIDEWALK IMPROVEMENTS

OVERALL ROAD, SIGNAGE & PAINTING PLAN



ISSUED FOR CONSTRUCTION		DESIGN NO.	
SCALE	1:250	CREATION DATE	2021/01/12
DRAWN BY	CF	DESIGN BY	CF
CHECKED BY	RAS	APPROVED BY	RAS
DWG. NO. 02 OF 05			
REV. 7			

32196