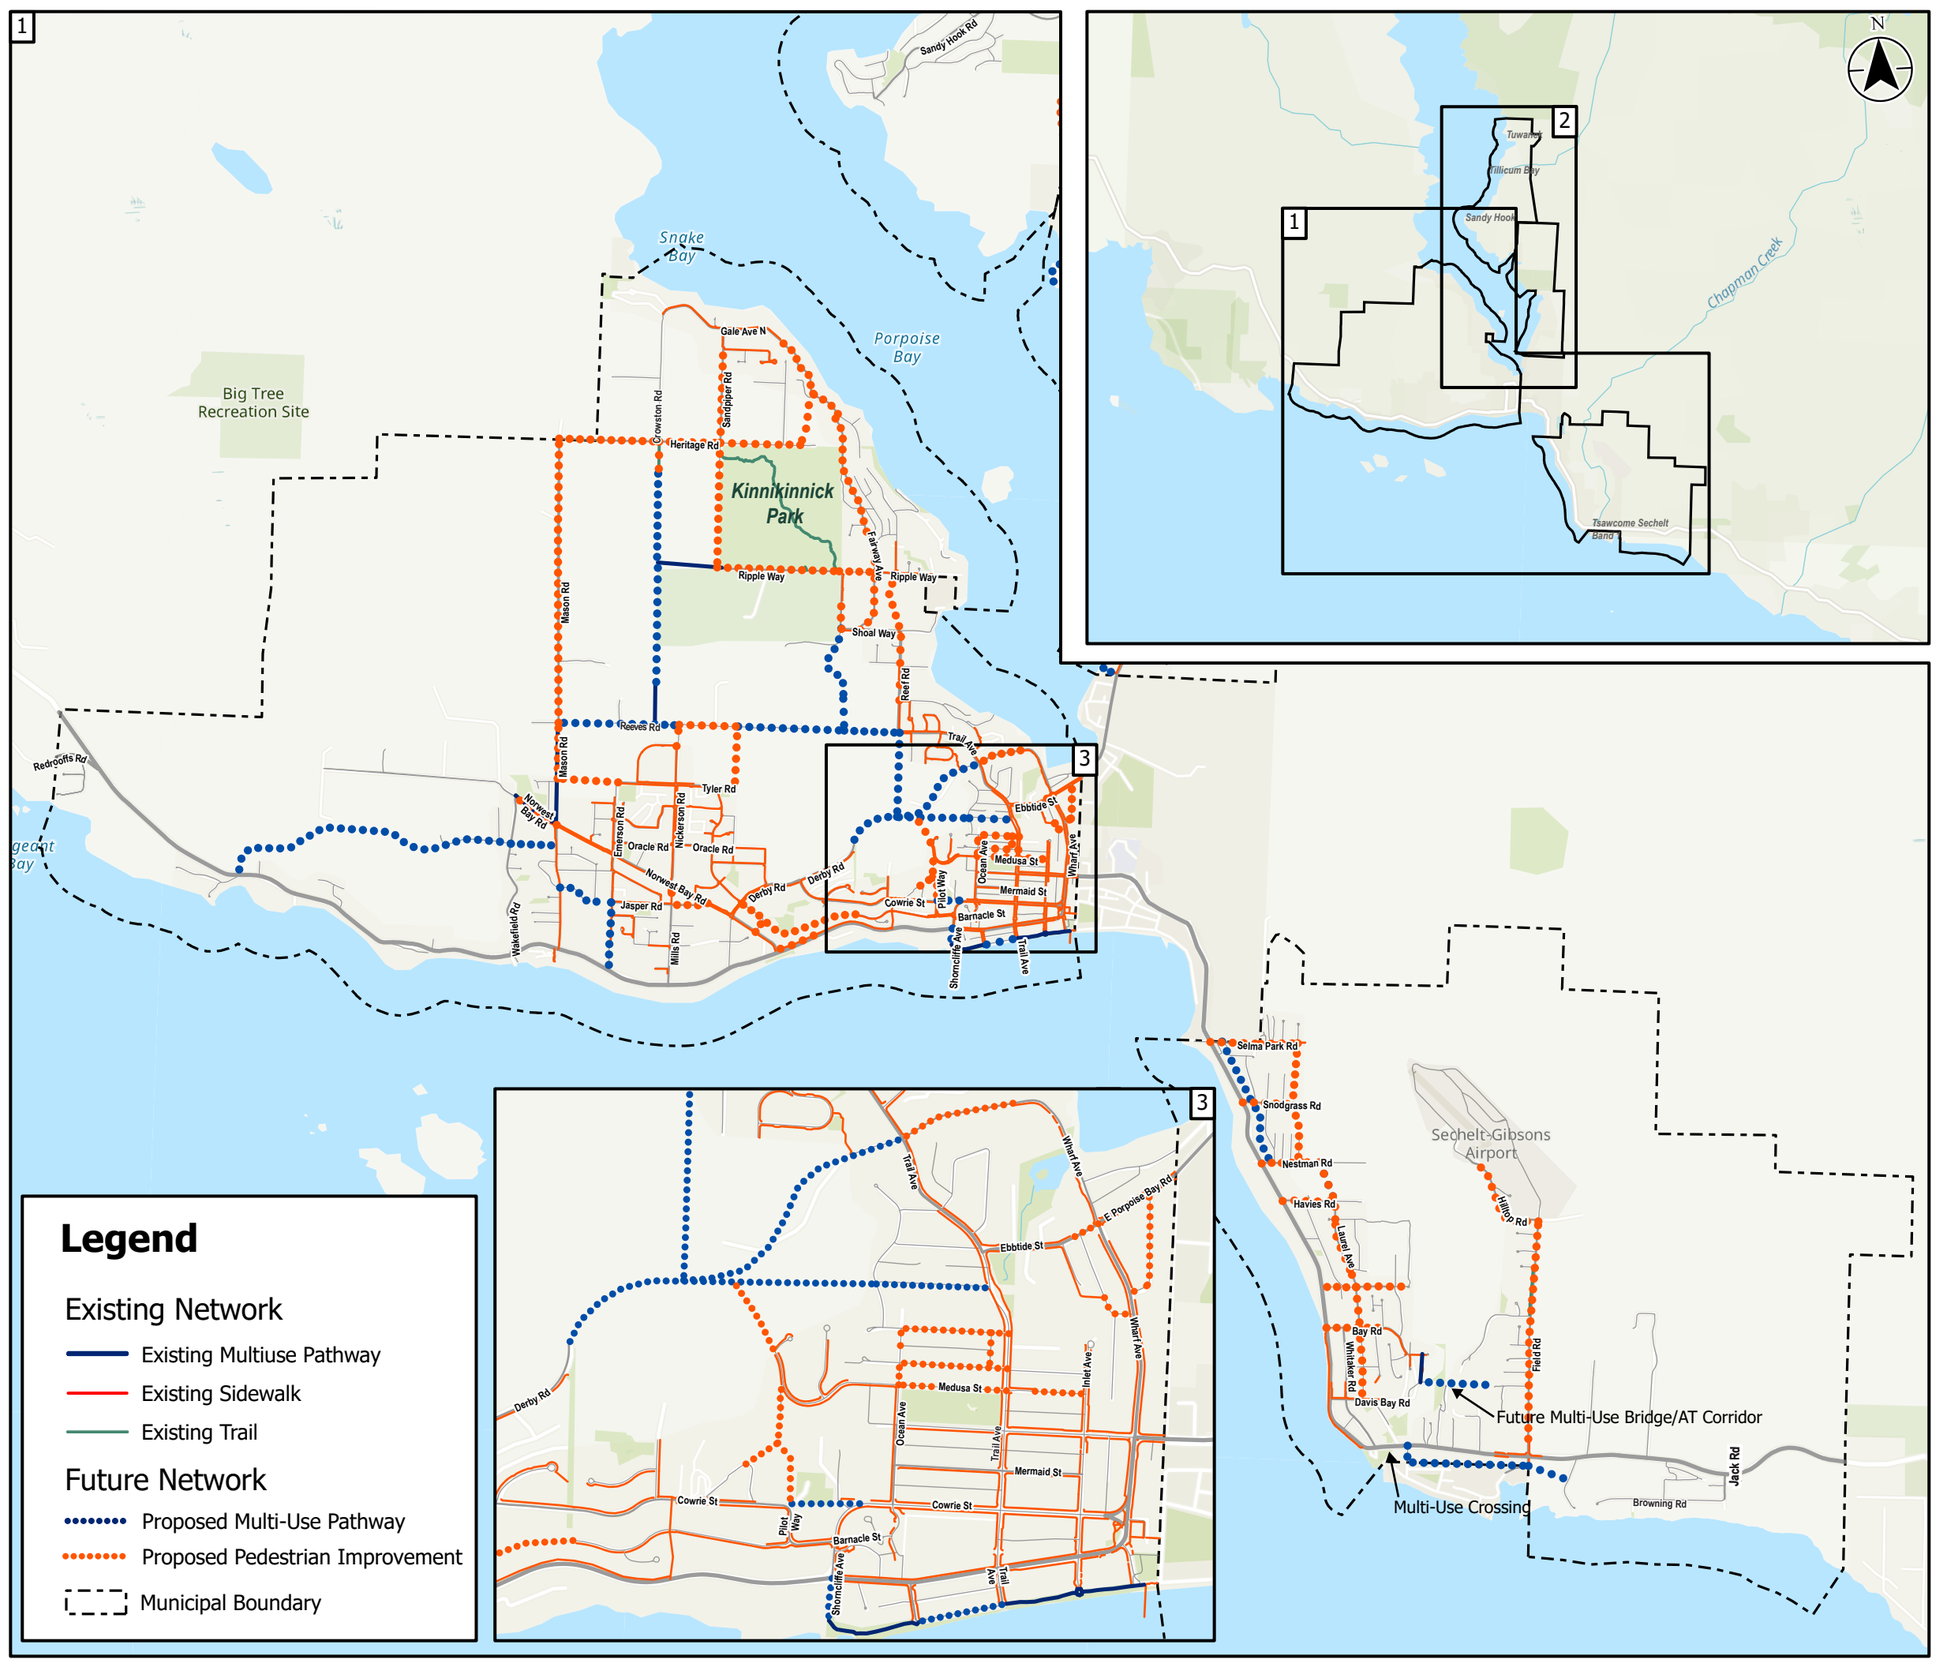


Legend

Existing Network

- Existing Multiuse Pathway
- Existing Sidewalk
- Existing Trail

Future Network

- Proposed Multi-Use Pathway
- Proposed Pedestrian Improvement
- Municipal Boundary

Sechelt Transportation Master Plan

Scale

0 0.4 0.8 Kilometers

SECHELT

PHASE 2 REPORT: FUTURE PLAN

Sechelt, BC

Title

Existing & Future Pedestrian Network

Project No.

115821094

Figure No.

3.4