


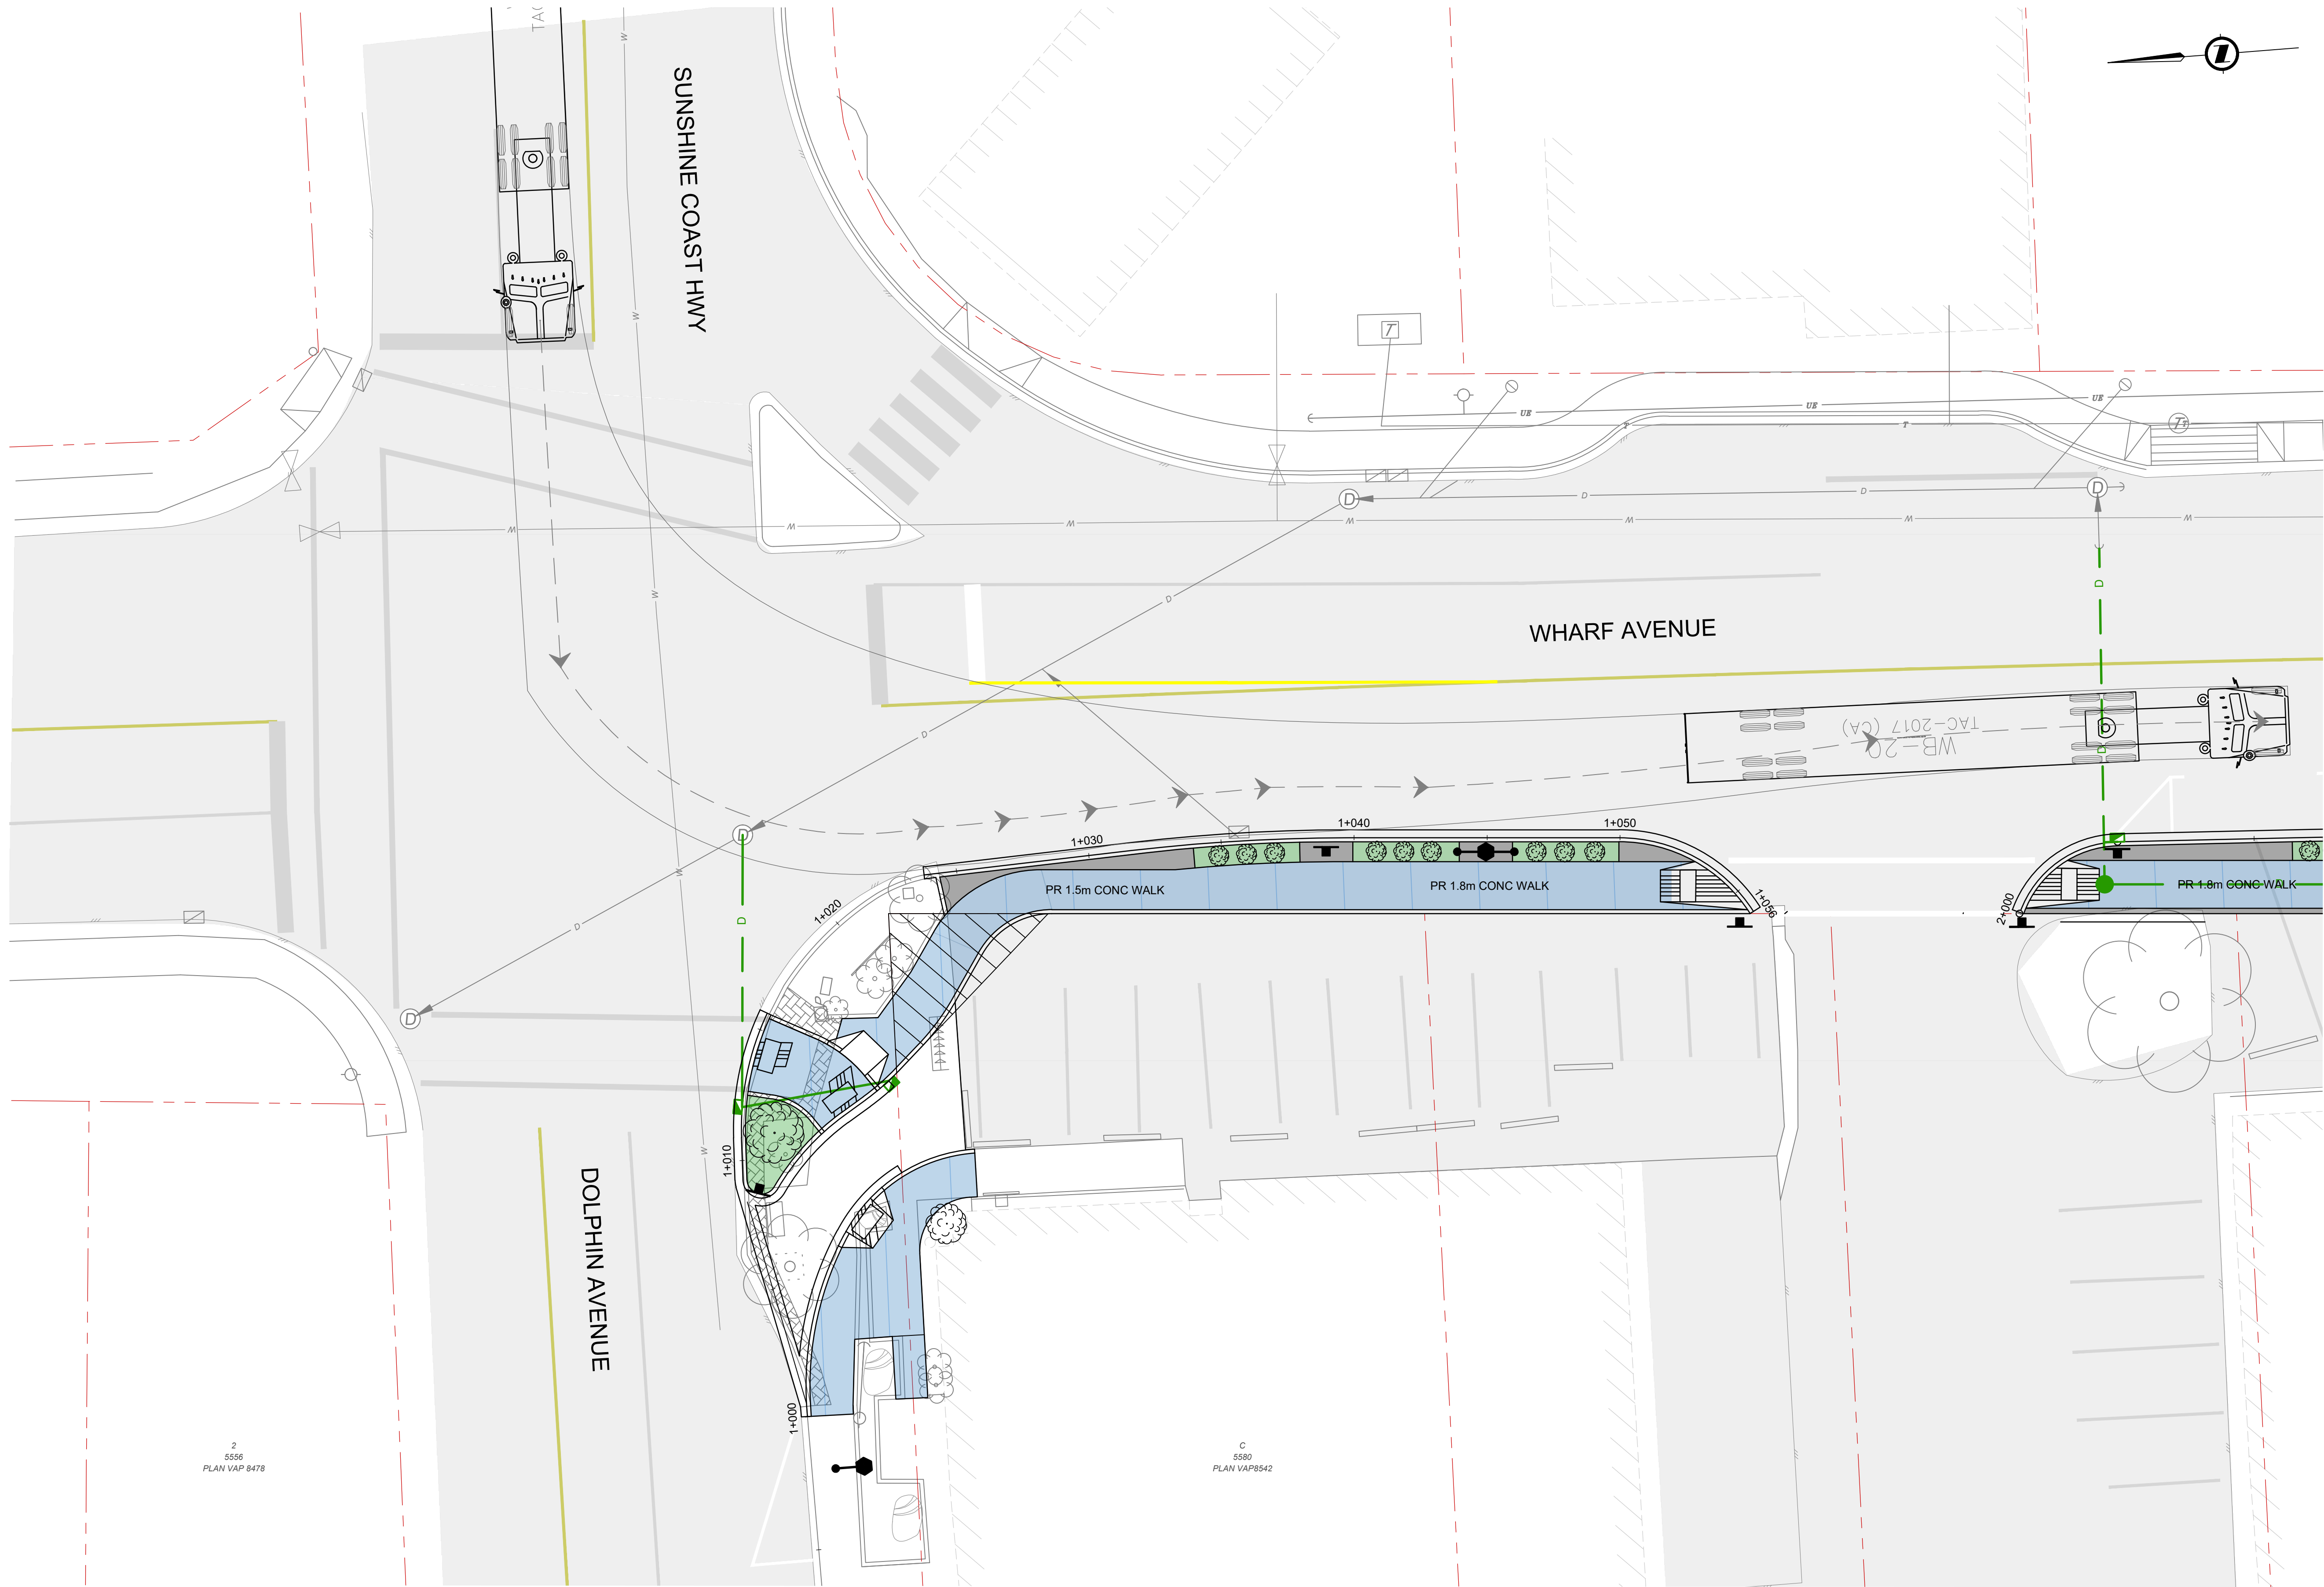

PLAN
SCALE 1:125

PLOT DATE: September 28, 2021

REV NO	REVISIONS	DATE	DRAWN	APPR'D
2	DISTRICT COMMENTS	2021/01/12	SM	RAS
3	DISTRICT COMMENTS	2021/03/26		RAS
4	DISTRICT COMMENTS	2021/05/13	CF	RAS
5	MOTI COMMENTS	2021/07/21	CF	RAS
6	ISSUED FOR TENDER	2021/08/05	CF	RAS



ROAD WORKS WHARF AVE SIDEWALK IMPROVEMENTS
DOLPHINE WHARF INTERSECTION WB-20 TURN



#101 - 38026 Second Avenue Squamish, BC V8B 0C3
T: (604) 815-4646 F: (604) 815-4647

ISSUED FOR TENDER

DESIGN NO.

SCALE	1:125	CREATION DATE	2021/08/05	DWG. NO.
DRAWN BY	CF	DESIGN BY	CF	03
CHECKED BY	RAS	APPROVED BY	RAS	05
				REV. 6

32196